


GFOA ANNUAL MEETING 2027

06/06/27 - 06/09/27

ERNEST N MORIAL CONVENTION CENTER - HALL B1-B2 - NEW ORLEANS, LA

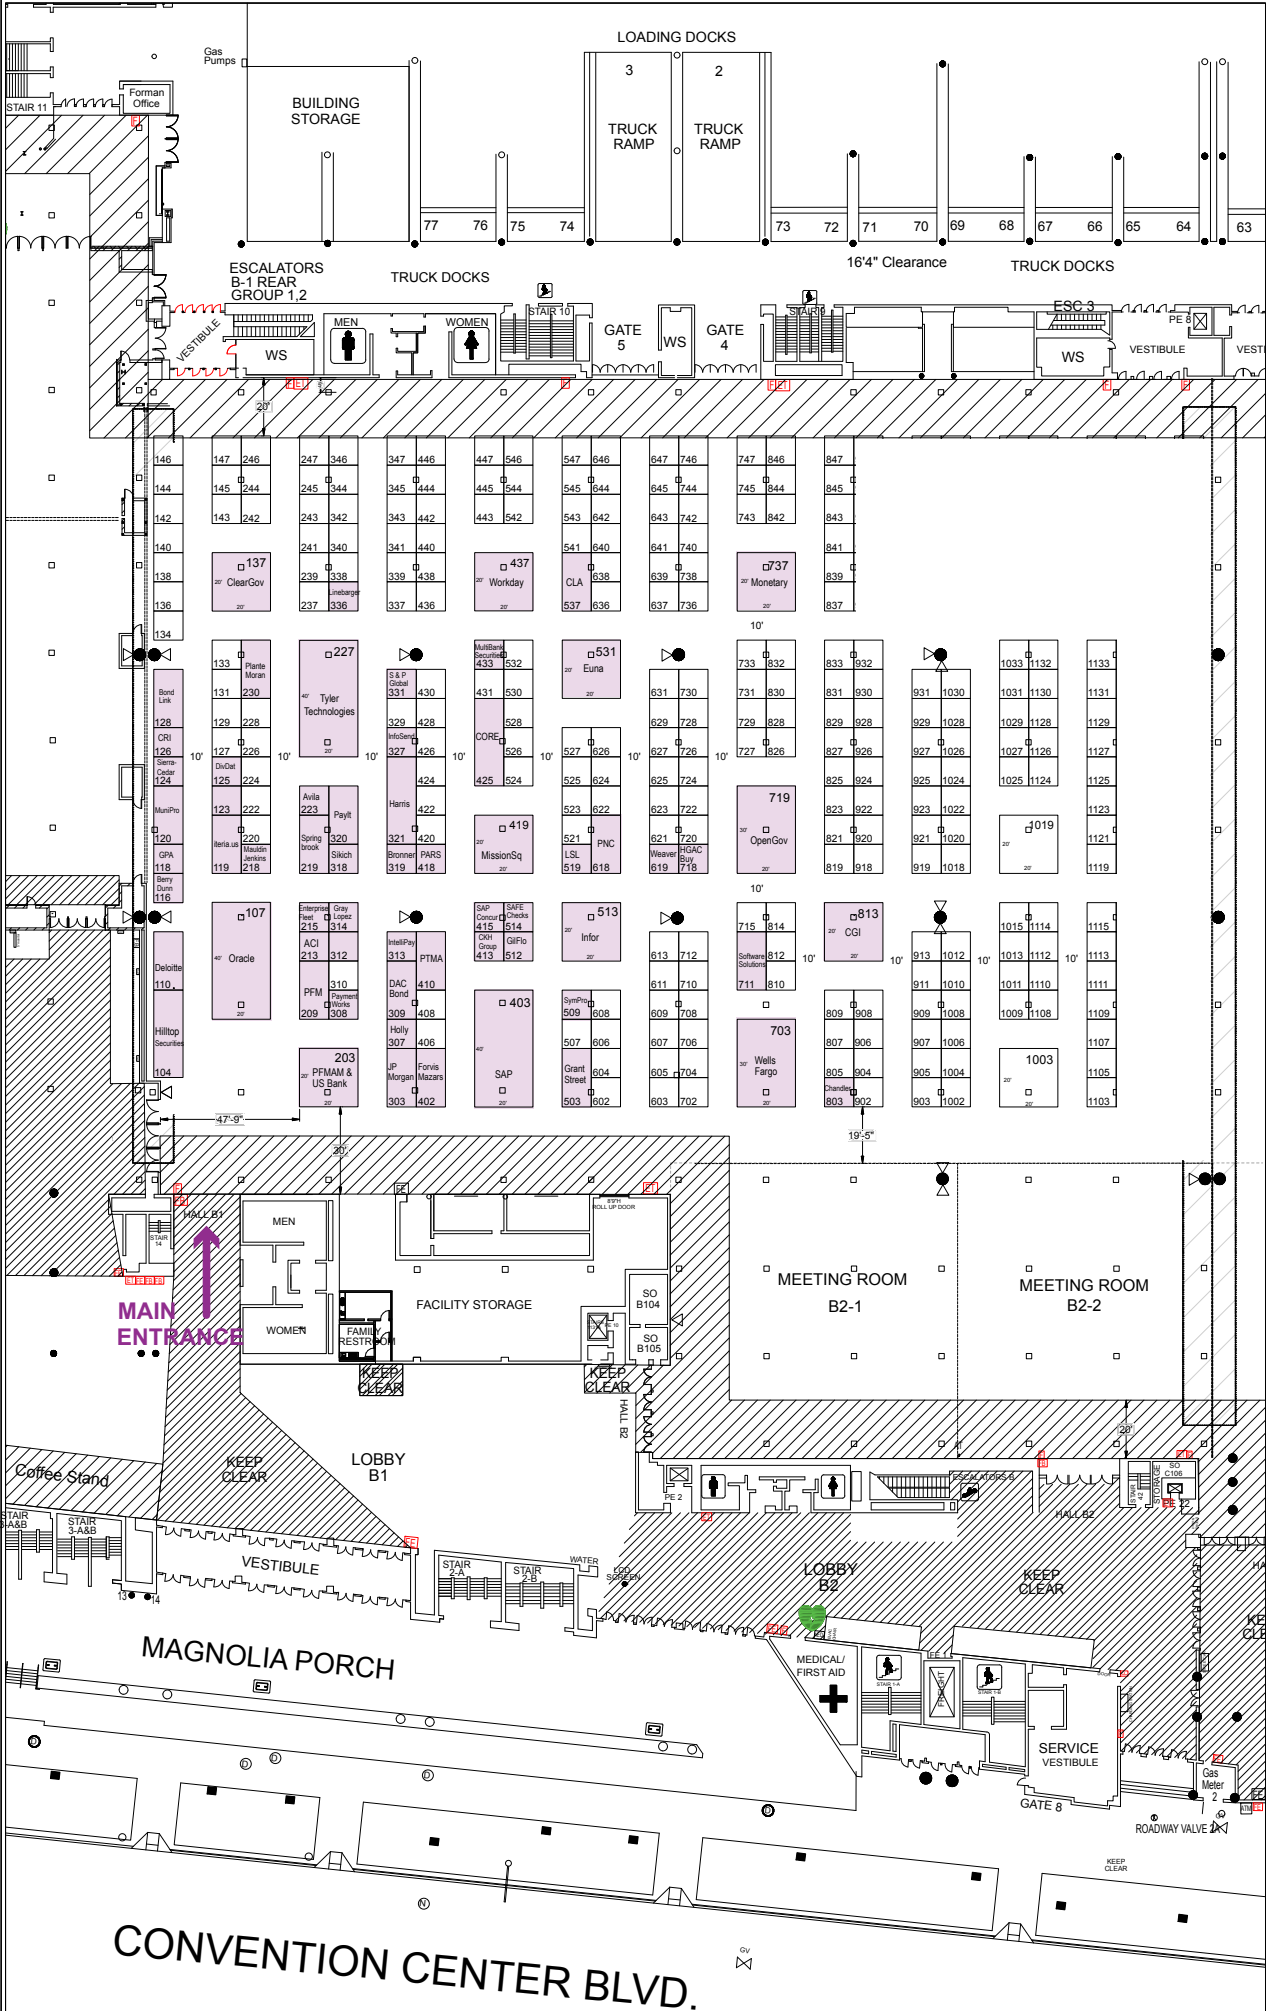

REVISION
Date: 8/24/2026
By: TRACY WALKER

BOOTH COUNT

Inventory as of 08/24/2026	Direction	Size	Qty	SqFt	Rented	Available
10'x10'		100	489	48,900	0	489
Totals:			489	48,900	0	489

BUILDING LEGEND

Exhibit Hall Utilities:

- FLOOR BOXES
308 on center, one 100 amp
120/208 volt, 3 phase, 5 wire receptacle
four 20 amp, 120 volt, 1 phase, 3 wire receptacles
telephone connection and intercommunication
Drain, 3" and Water
- FLOOR BOXES
All Floor Boxes Have Water
- FLOOR BOXES (Hall F - J)
Communication/Drain
100amp/208 or 4 20amp circuit
- FLOOR BOXES (Hall G - J)
Communication/Drain
100amp/208 with 12 20amp circuit
- TELECOM
25 pair, category 3 telecommunications cable
- CABLE TV
Coaxial cable connection to local cable provider.

ELECTRICAL, HALLS A through E -
In truss above column line's running down
the center of each hall - continuous 1,000 amp
(minimum), 480-volt, 3-phase, 3-wire plug-in
buss duct.

ELECTRICAL, HALL F -
Continuous 1,000-amp (minimum), 480-volt, 3-phase
3-wire plug-in buss duct in all service ways.
Continuous 800-amp 120-208-volt, 5-wire plug-in
buss duct on first and last service way in hall.

ELECTRICAL, HALLS G through I -
In truss above column line's running down
the center of each hall - continuous 800 amp
(minimum), 480-volt, 3-phase, 3-wire plug-in
buss duct capable of providing combined
1,600-amp, 480-volt, 3-phase, 3-wire plug-in service.
Above first and last column, two 400-amp and
four 100-amp, 210/208-volt receptacles.

COLUMNS

IMPORTANT
ALL Island Booths must have an electrical floor box
within the perimeter of the booth.
ALL in line 10' x 10' bays must have an electrical box
somewhere along the back wall.
Floor Boxes, in aisles cannot be used.
Overhead electrical increases the electric rates by 50%.
ALL AISLES SHOULD BE 10' UNLESS OTHERWISE
APPROVED IN ADVANCE

**20' FRONT & BACK AISLE
IS MANDATORY**

DRAWING INFORMATION
Passport Line Item Number:
#17427755
Facility:
ERNEST N MORIAL CONVENTION
CENTER
Facility Location:
HALL B1-B2
City & State:
NEW ORLEANS, LA
Scale: CUSTOM
Project #: 542808
Acct. Sales: Gene Thomas
Acct. Mgmt.: Shanae Bullard
Started: 8/18/2026
Started By: TRACY WALKER
Prod. Branch: New Orleans

Freeman.

Disclaimer - This floor plan is preliminary and
subject to change pending review and official
approval by all authorities having jurisdiction.
Every effort has been made to ensure the
accuracy of all information contained on this floor
plan. However, no warranties, either expressed or
implied, are made with respect to this floor plan. If
the location of building columns, utilities or other
architectural components of the facility is a
consideration in the construction or usage of an
exhibit, it is the sole responsibility of the exhibitor
to physically inspect the facility to verify all
dimension and locations.
© Copyright 2026, Freeman Co. All rights reserved.

Confidential and Proprietary - the information
contained herein is the proprietary information of
Freeman and by accessing the information, the
recipient agrees to keep the information confidential
and not disclose it to any third party without the prior
consent of Freeman. Recipient also agrees to only
use the information for its internal evaluation purposes
and for no other purpose, without the prior consent of
Freeman.

File Path: C:\Vault\Designs\Projects\GFOA\Finance Officers Assn of US & CAN Annual Conf\GFOA27\060827\060827.dwg | Job Name: 17427755 FPO